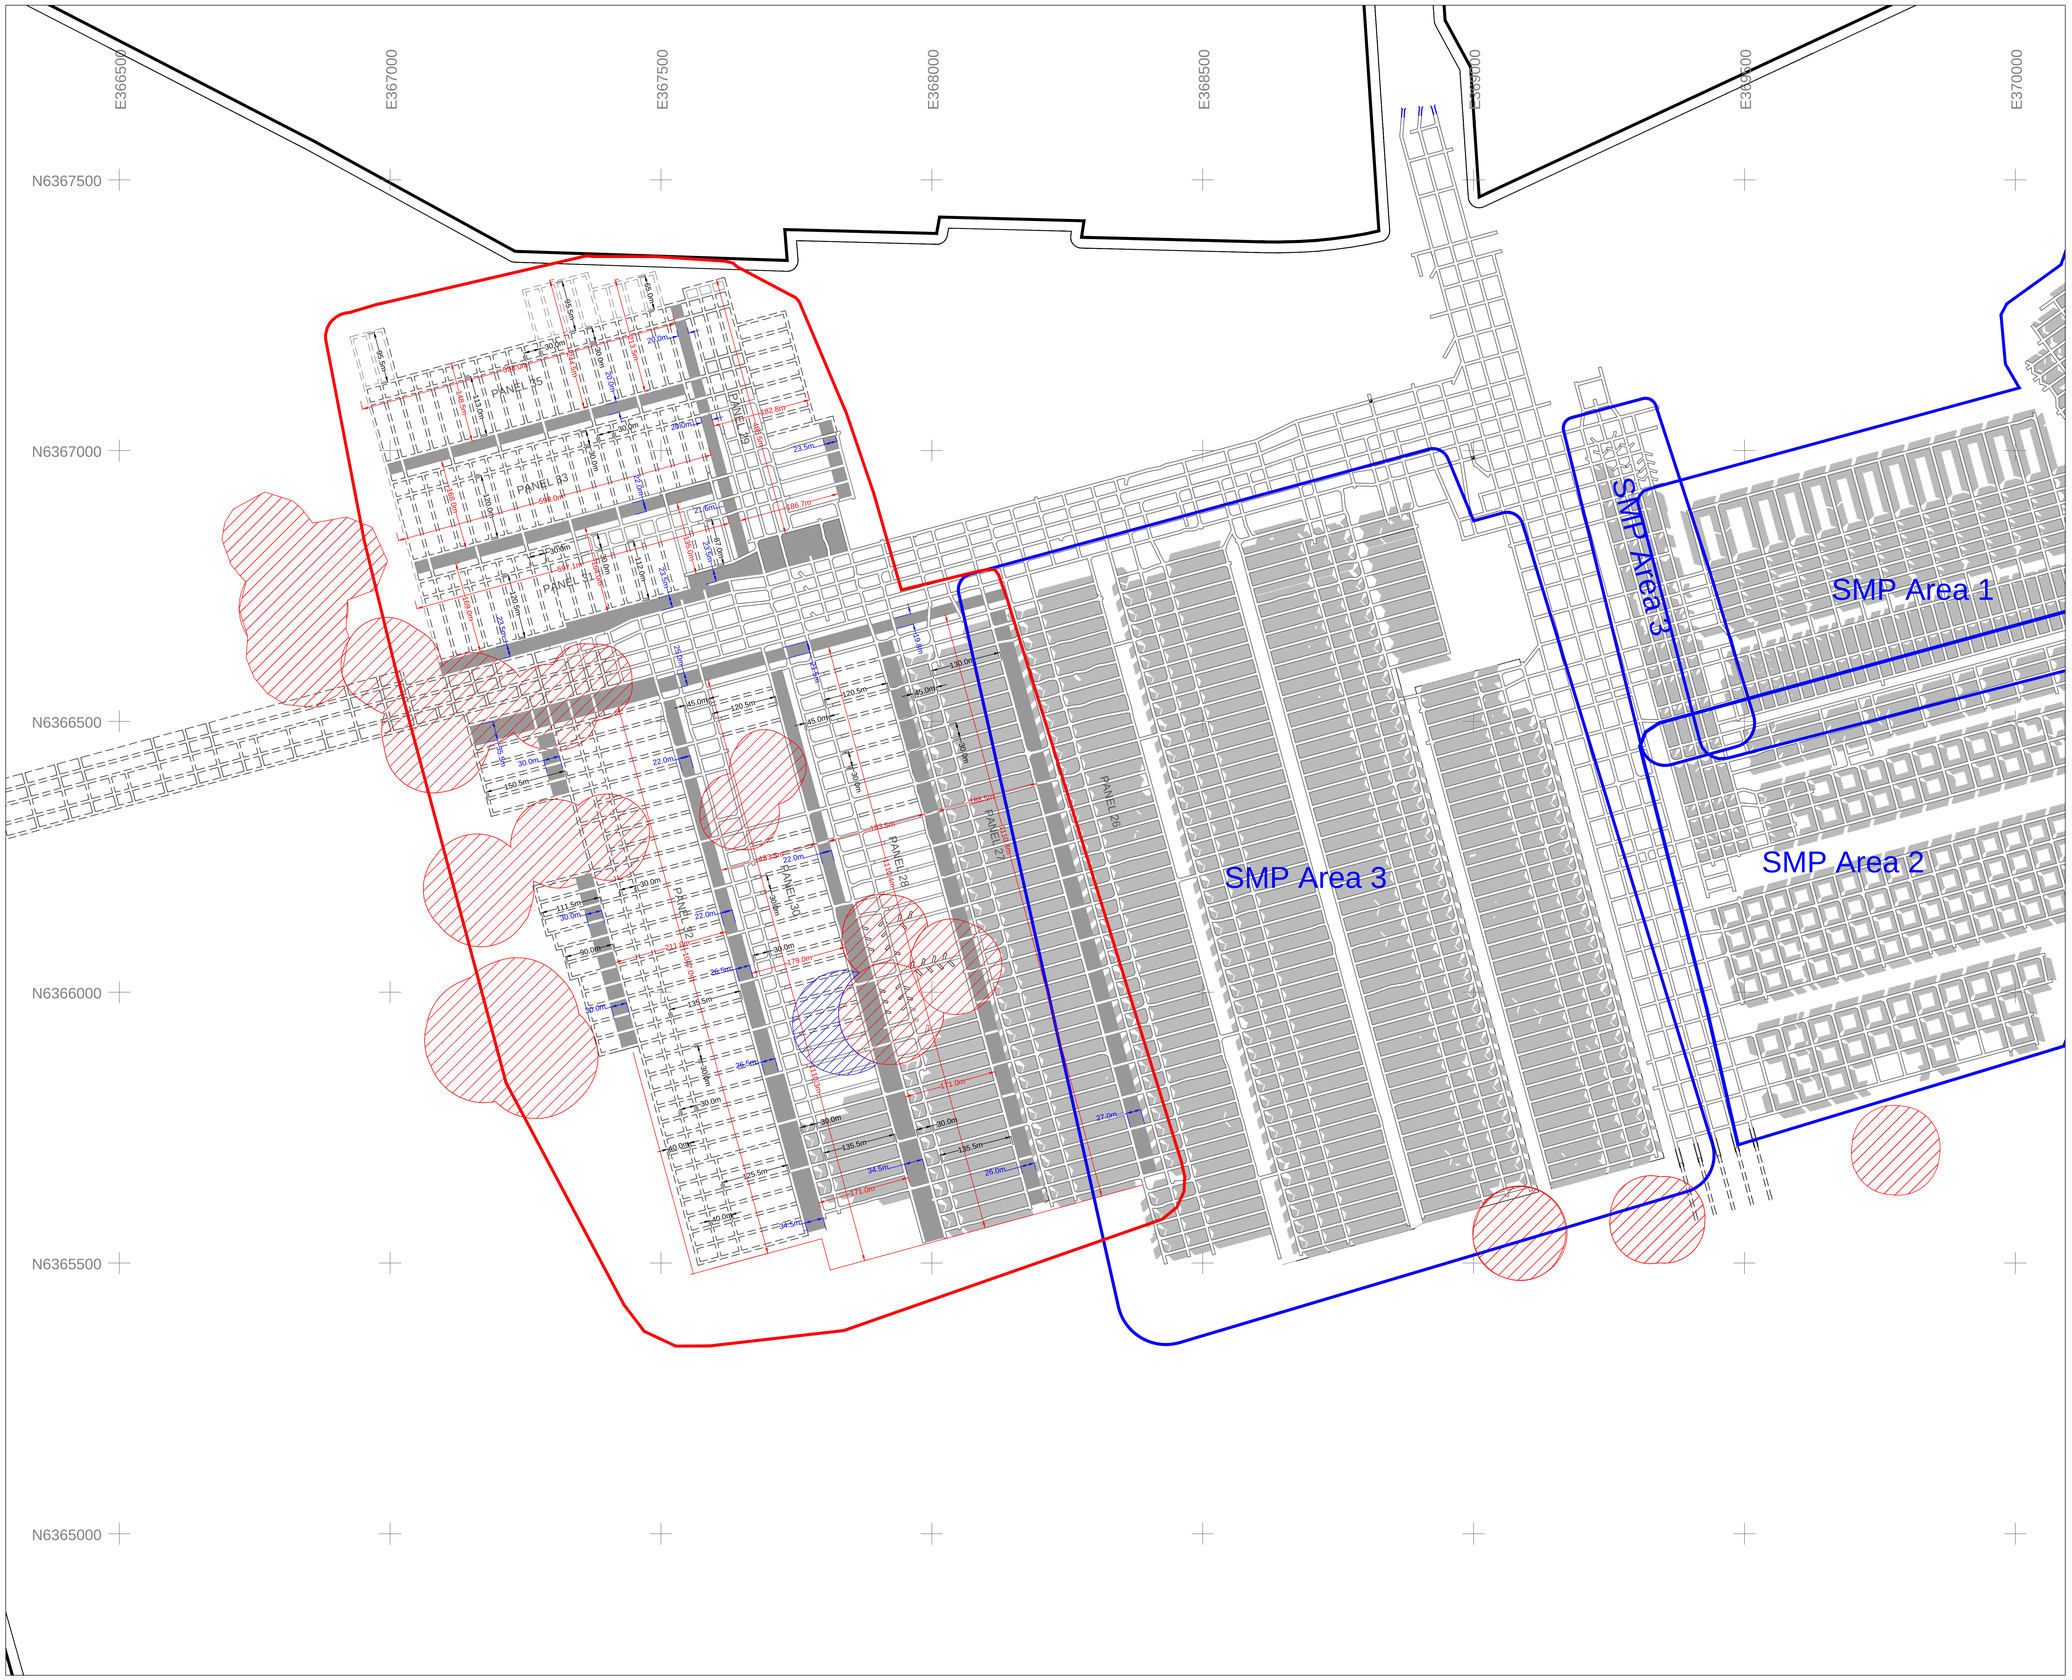

Legend

- SMP Application Area
- Previously Approved Extraction Areas
- Colliery Holding Boundary
- Existing Mine Workings
- Proposed Mine Workings
- Pillar Dimensions — 115m
- Void Dimensions — 115.3m
- Barrier Pillars
- Barrier Pillar Dimensions — 38.2m
- Principal Residences Subsidence Control Zone
- Subsidence Control Zone To Be Removed

Manager of Mining Engineering
I, David Gibson, holder of Mine Manager's Certificate of Competency No. 2794, certify that this plan is a true indication of the Abel mine workings and proposed pillar extraction workings.

---------- ----------
David Gibson Date

Mine Surveyor
I, Matthew Wright, Registered Mining Surveyor under the Surveying and Spatial Information Act 2002, certify that to the best of my knowledge & belief that the information shown on this plan is accurate and conforms to the standards required in the SMP guidelines.

---------- ----------
Matthew Wright Date

DONALDSONCOAL
Part of the Yancoal Australia Group

ABEL MINE
SMP VARIATION APPLICATION - AREA 4
APPROVED PLAN

SCALE	: 1:4,000	DWG No.	: a6a1060.dwg
DRAWN	: M. Wright	REVISION	: D:(5/07/2015)
CHECKED	: T. Sutherland		
DATE	: 22nd May 2014		

100 0 100 200 300 400 500